INSIGHT PARK HIGHLANDS COMERCIAL

NORTH LAS VEGAS, NV

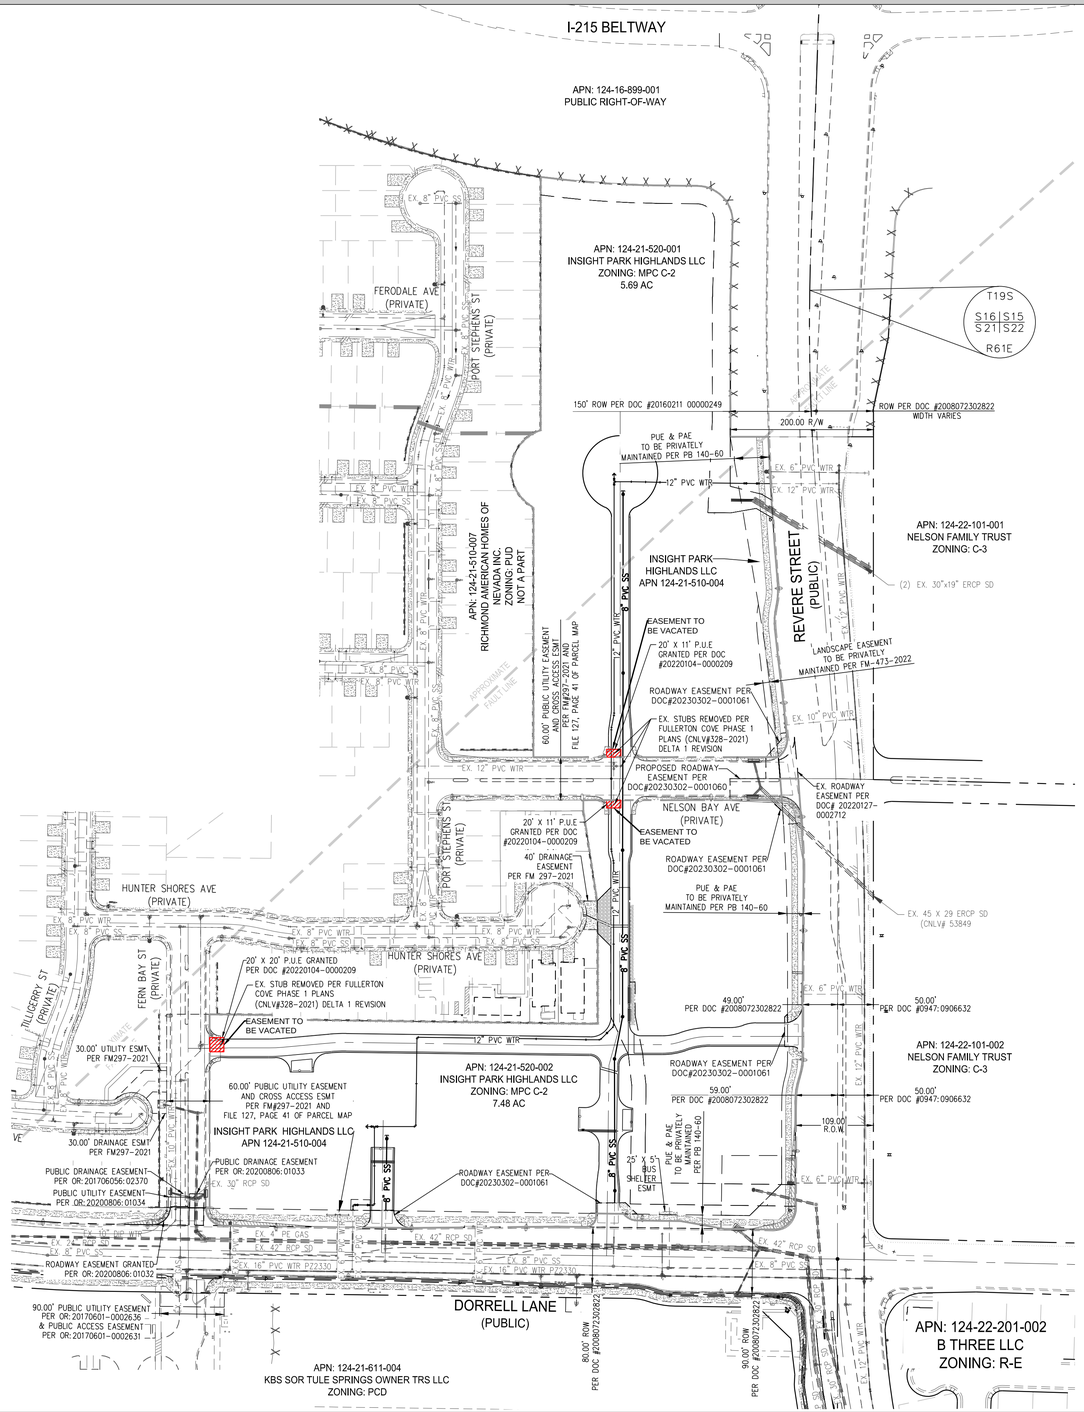

Westwood

Phone (702) 284-5300 5725 W. Badura Ave. STE: 100
Toll Free (888) 937-5150 Las Vegas, NV 89118
westwoodps.com

Westwood Professional Services, Inc.

INSIGHT PARK HIGHLANDS LLC

SITE PLAN

0 100 200

SCALE – 1"=100' FEET

DATE: 5/23/23
SCALE: 1"=100'
PROJECT #: IPH2201

\\westwoodps.local\pfs\shg\data\iph2201-000 comm highland park\dwg\exhibits\nelson esmt vacation exbt\iph2201-000 easement vacation site plan.dwg 7/12/2023 1:41 PM Tsederyo Hoile