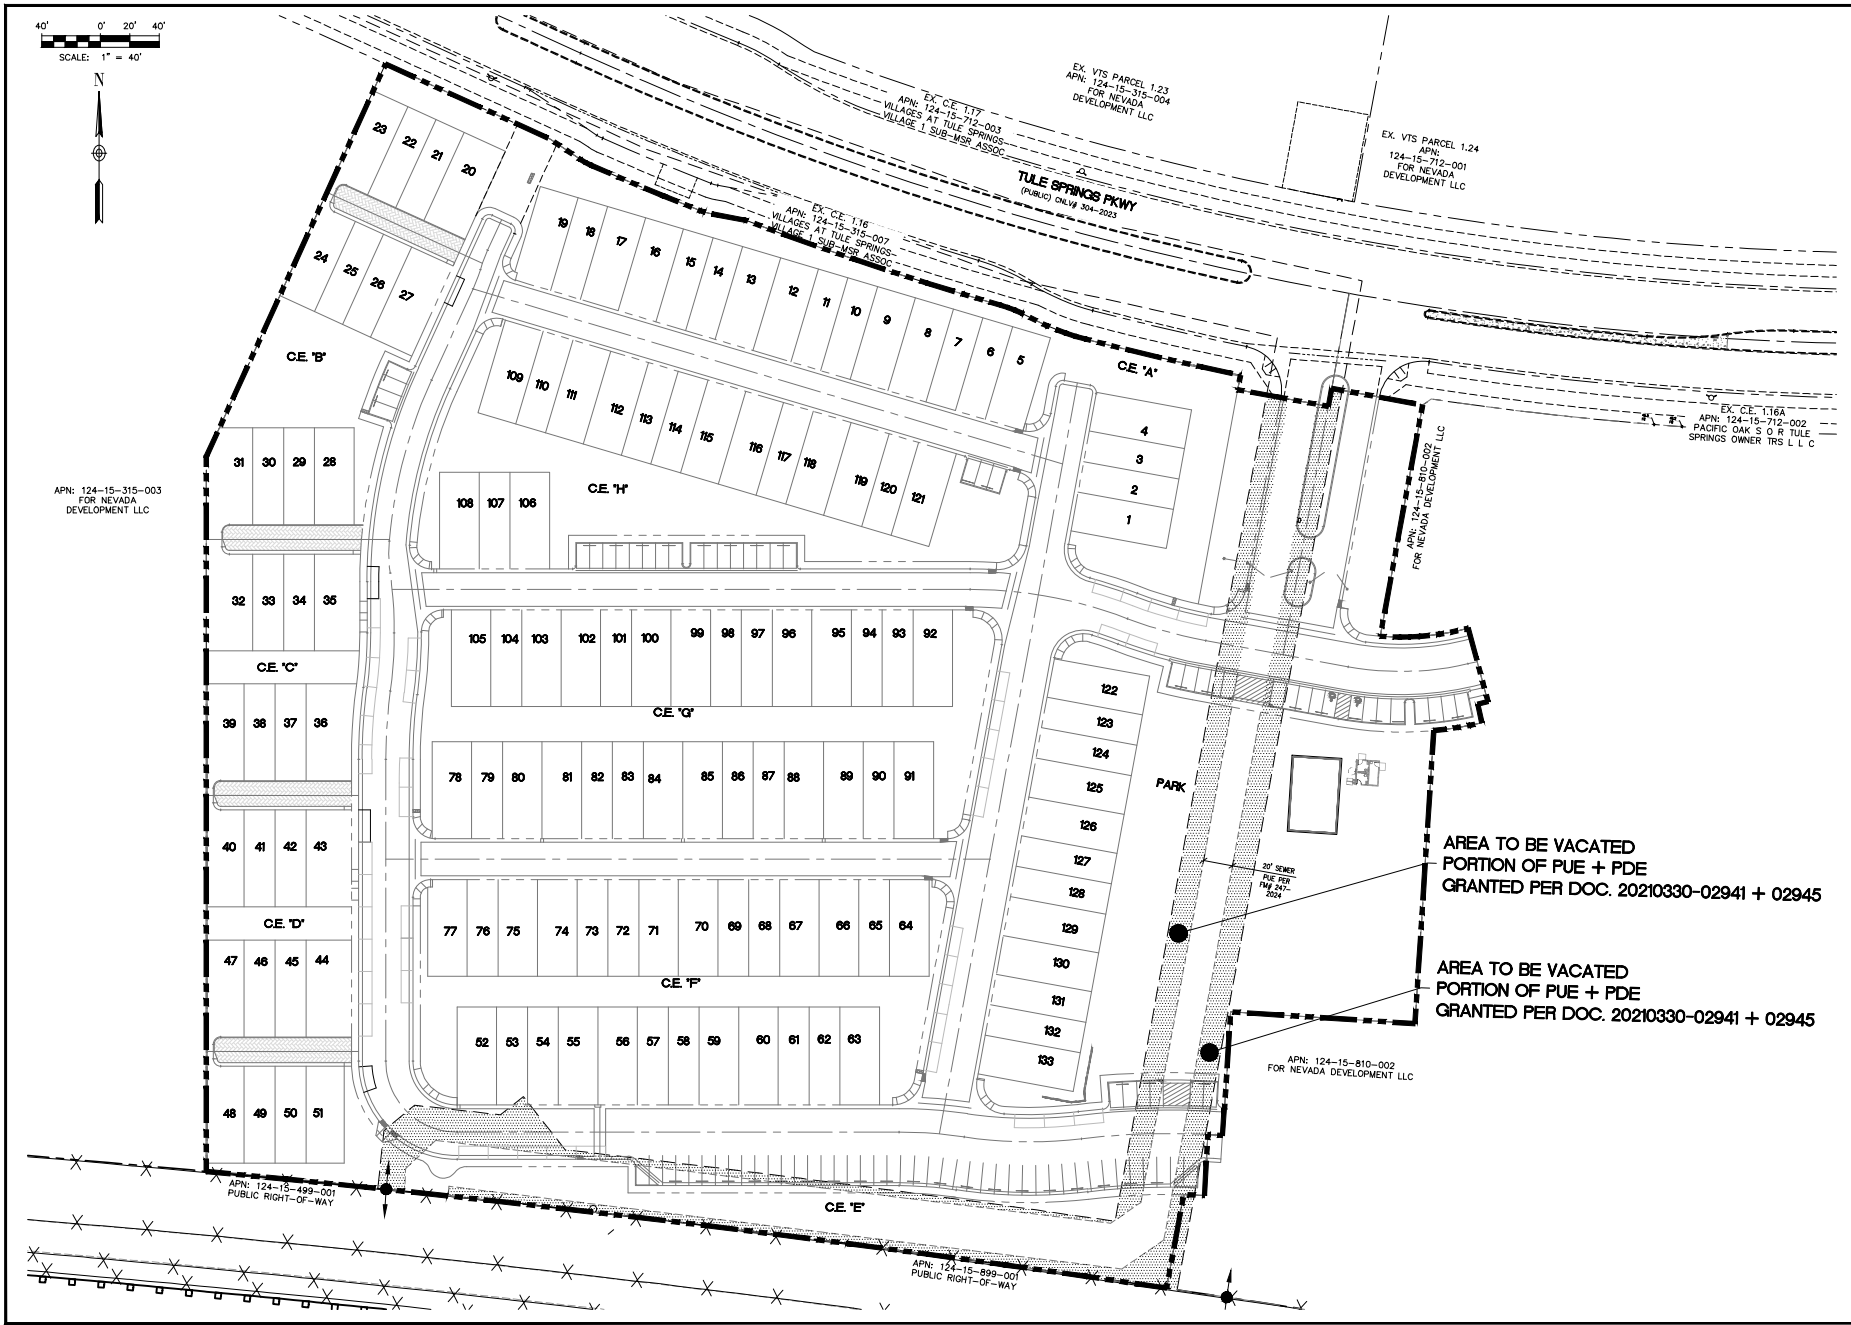

D.R HORTON

VTS VILLAGE 1 PHASE 4 PARCEL 1.25
IMPROVEMENT PLANS

SITE PLAN

DESIGN: DHI
DRAWN: DHI
CHECK: DHI
PLOT DATE: 10-31-24
PLOT TIME: 16:39:58

DHI Engineering, LLC
1081 WHITNEY RANCH DRIVE, SUITE 141
HENDERSON NV, 89014
O:(702)-935-3600

PROFESSIONAL ENGINEER — STATE OF NEVADA
GIA D. NGUYEN
Exp. 12/31/2025
CIVIL
No. 14918

DATE: 10/31/2024

DRAWING
SP
1 OF 1 SHTS